Level 2 LAYOUT APPROVAL

Programmed Letting Date: 08/07/27

Prepared by: TKDA — RVR, MLD

Reviewed by: [signature] — 5/6/2026, MLD

Approved by: [signature], Design Project Manager — 5/6/2026, MLD

I HEREBY CERTIFY THAT THIS LAYOUT WAS PREPARED BY ME OR UNDER MY DIRECT SUPERVISION AND THAT I AM A DULY LICENSED PROFESSIONAL ENGINEER UNDER THE LAWS OF THE STATE OF MINNESOTA.

NAME: MARK L. DOSLAND — DATE: 5/6/2026 — LIC. NO. 41776

LAYOUT No. 1 COPY No.

T.H. 194 VICINITY OF CITY OF DULUTH

FROM 250' WEST OF GLEN PLACE DR.

TO 400' WEST OF N. 6TH AVE. W.

PROPOSED ACCESS DETERMINED IF SOIL CONDITIONS PERMIT

By TKDA

Proposed Access Approved

Date: 5/6/2026

By: [signature]

Title: Design Project Manager

Yes, access changes shown on the drawing may be used for ROW acquisition.

No, access changes shown on the drawing may not be used for ROW acquisition.

Prepared _____ 20__

S.P. 6933-98, T.H. 194 Adv. _____ PPMS Activity 1150

S.P. _____ T.H. ___ Adv. _____ PPMS Activity _____

S.P. _____ T.H. ___ Adv. _____ PPMS Activity _____

Copy To: _____ Fort _____

D:\TKDA Projects\Duluth\Glen Place Dr\Design\Layout\Layout.dgn 5/6/2026 8:45:19 AM

TKDA

DEPARTMENT OF TRANSPORTATION

INDEX MAP

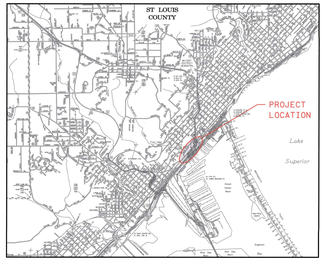

SECTION A-A

SECTION B-B

SECTION C-C

LAYOUT HISTORY:

BACKGROUND

THE EXISTING RAMP GEOMETRY CONNECTING EB 7th 194 AND EB W SUPERIOR ST FROM A TWO-LANE/TWO-WAY TO CONNECTION INCLUDES A 4-WAY LONG TRAFFIC WEAVING MOVEMENT. THIS LAYOUT WAS INITIATED TO REMOVE THE TRAFFIC WEAVING MOVEMENT.

LAYOUT

CONVERTS EB W MICHIGAN ST CONNECTION TO WB TH 194 AND EB W SUPERIOR ST FROM A TWO-LANE/ONE-WAY TO CONNECTION TO A TWO-LANE/TWO-WAY CONNECTION. EB W MICHIGAN ST CONNECTION TO EB TH 194 AND EB W SUPERIOR ST IS MAINTAINED ON THE EXISTING RAMP ROUTE. WB W SUPERIOR ST TRAFFIC ACCESS TO EB TH 35 IS MAINTAINED ON THE EXISTING RAMP ROUTE. EB W MICHIGAN ST TRAFFIC ACCESS TO WB W MICHIGAN ST IS RE-ROUTED TO THE CONVERTED TWO-LANE/TWO-WAY RAMP AND BRIDGE LOCATED OVER THE EXISTING RAMP ROUTE. WB W SUPERIOR ST TO TIE INTO CITY PROJECT NO. 092378.
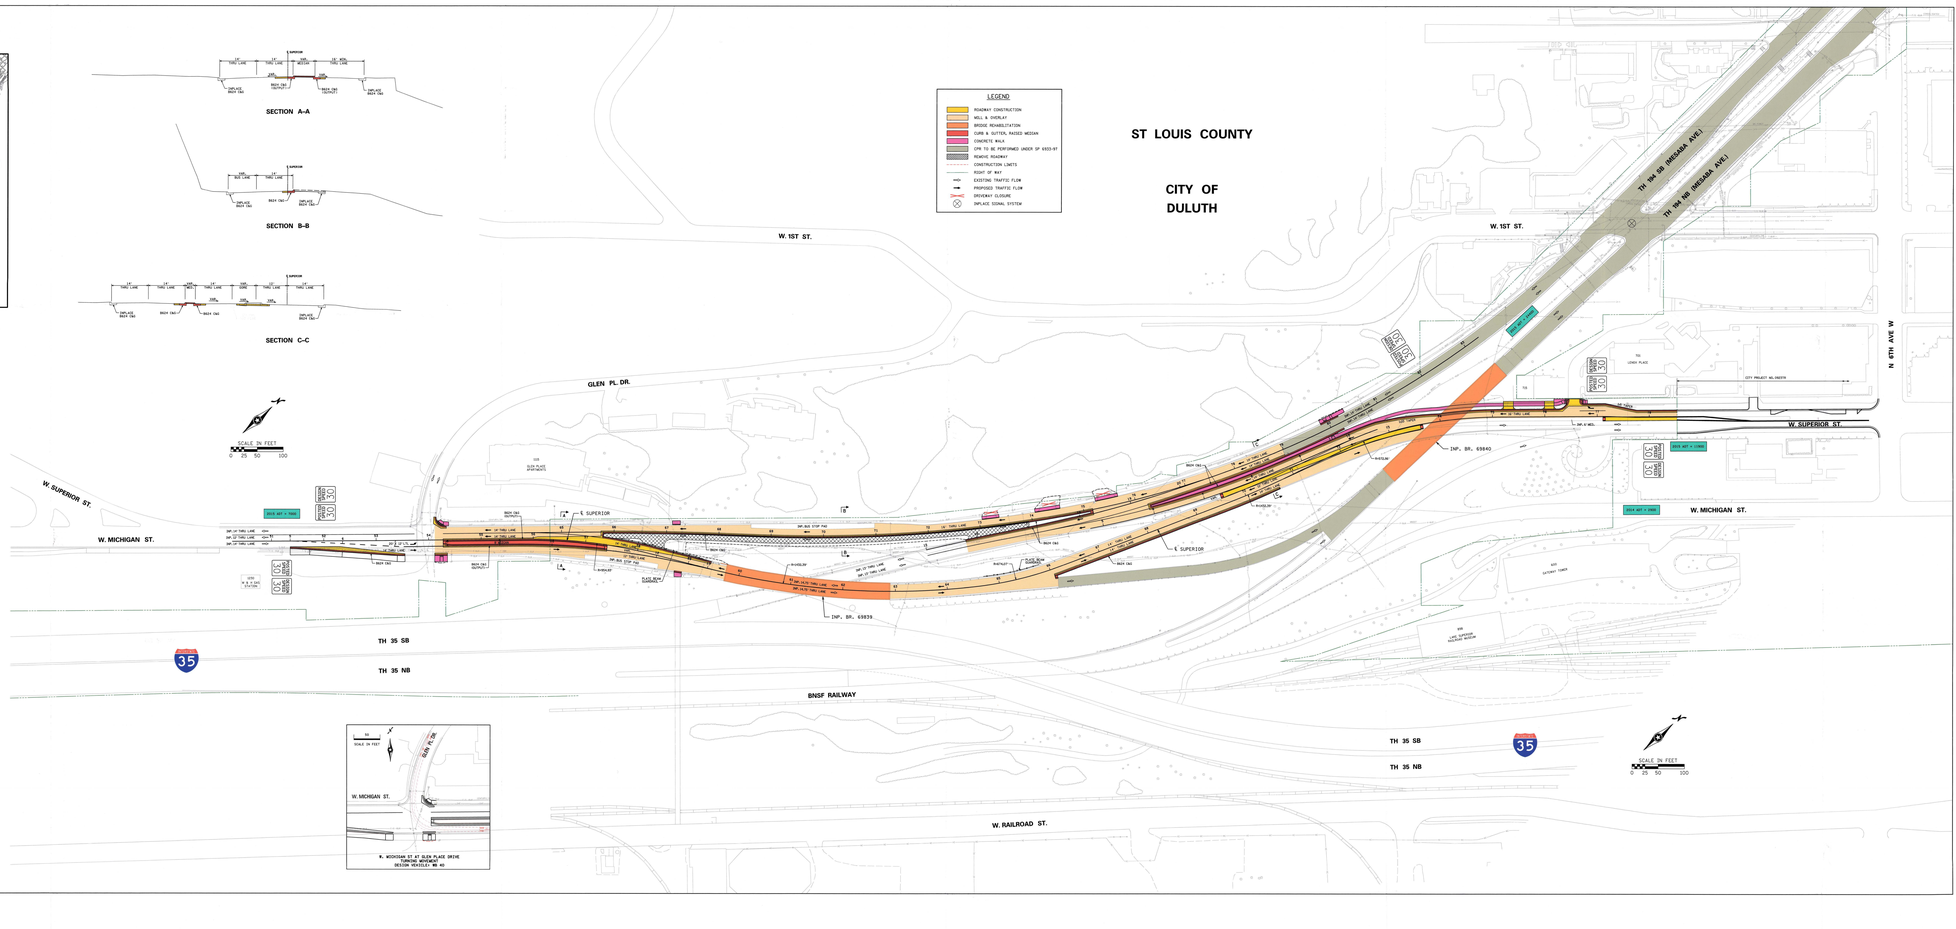
W. MICHIGAN ST. & GLEN PLACE DRIVE
DESIGN VEHICLE= WB 40