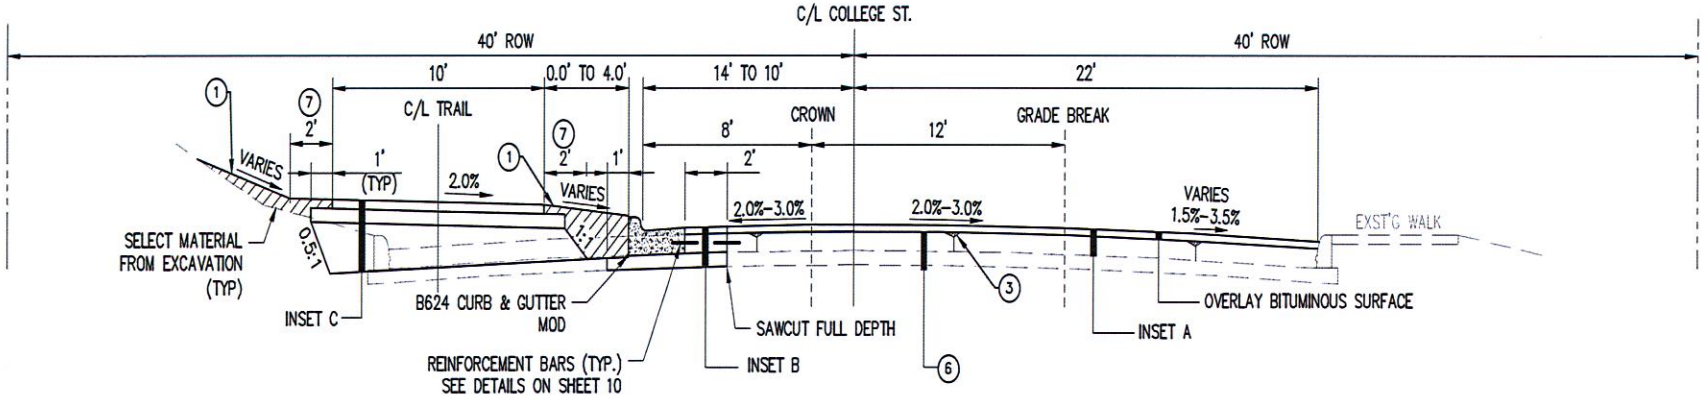

PROPOSED TYPICAL SECTION – COLLEGE STREET (4)

APPLIES: STA. 99+85.61 TO STA. 116+25