Twin Ports Interchange
Project Layout

DEPARTMENT OF TRANSPORTATION

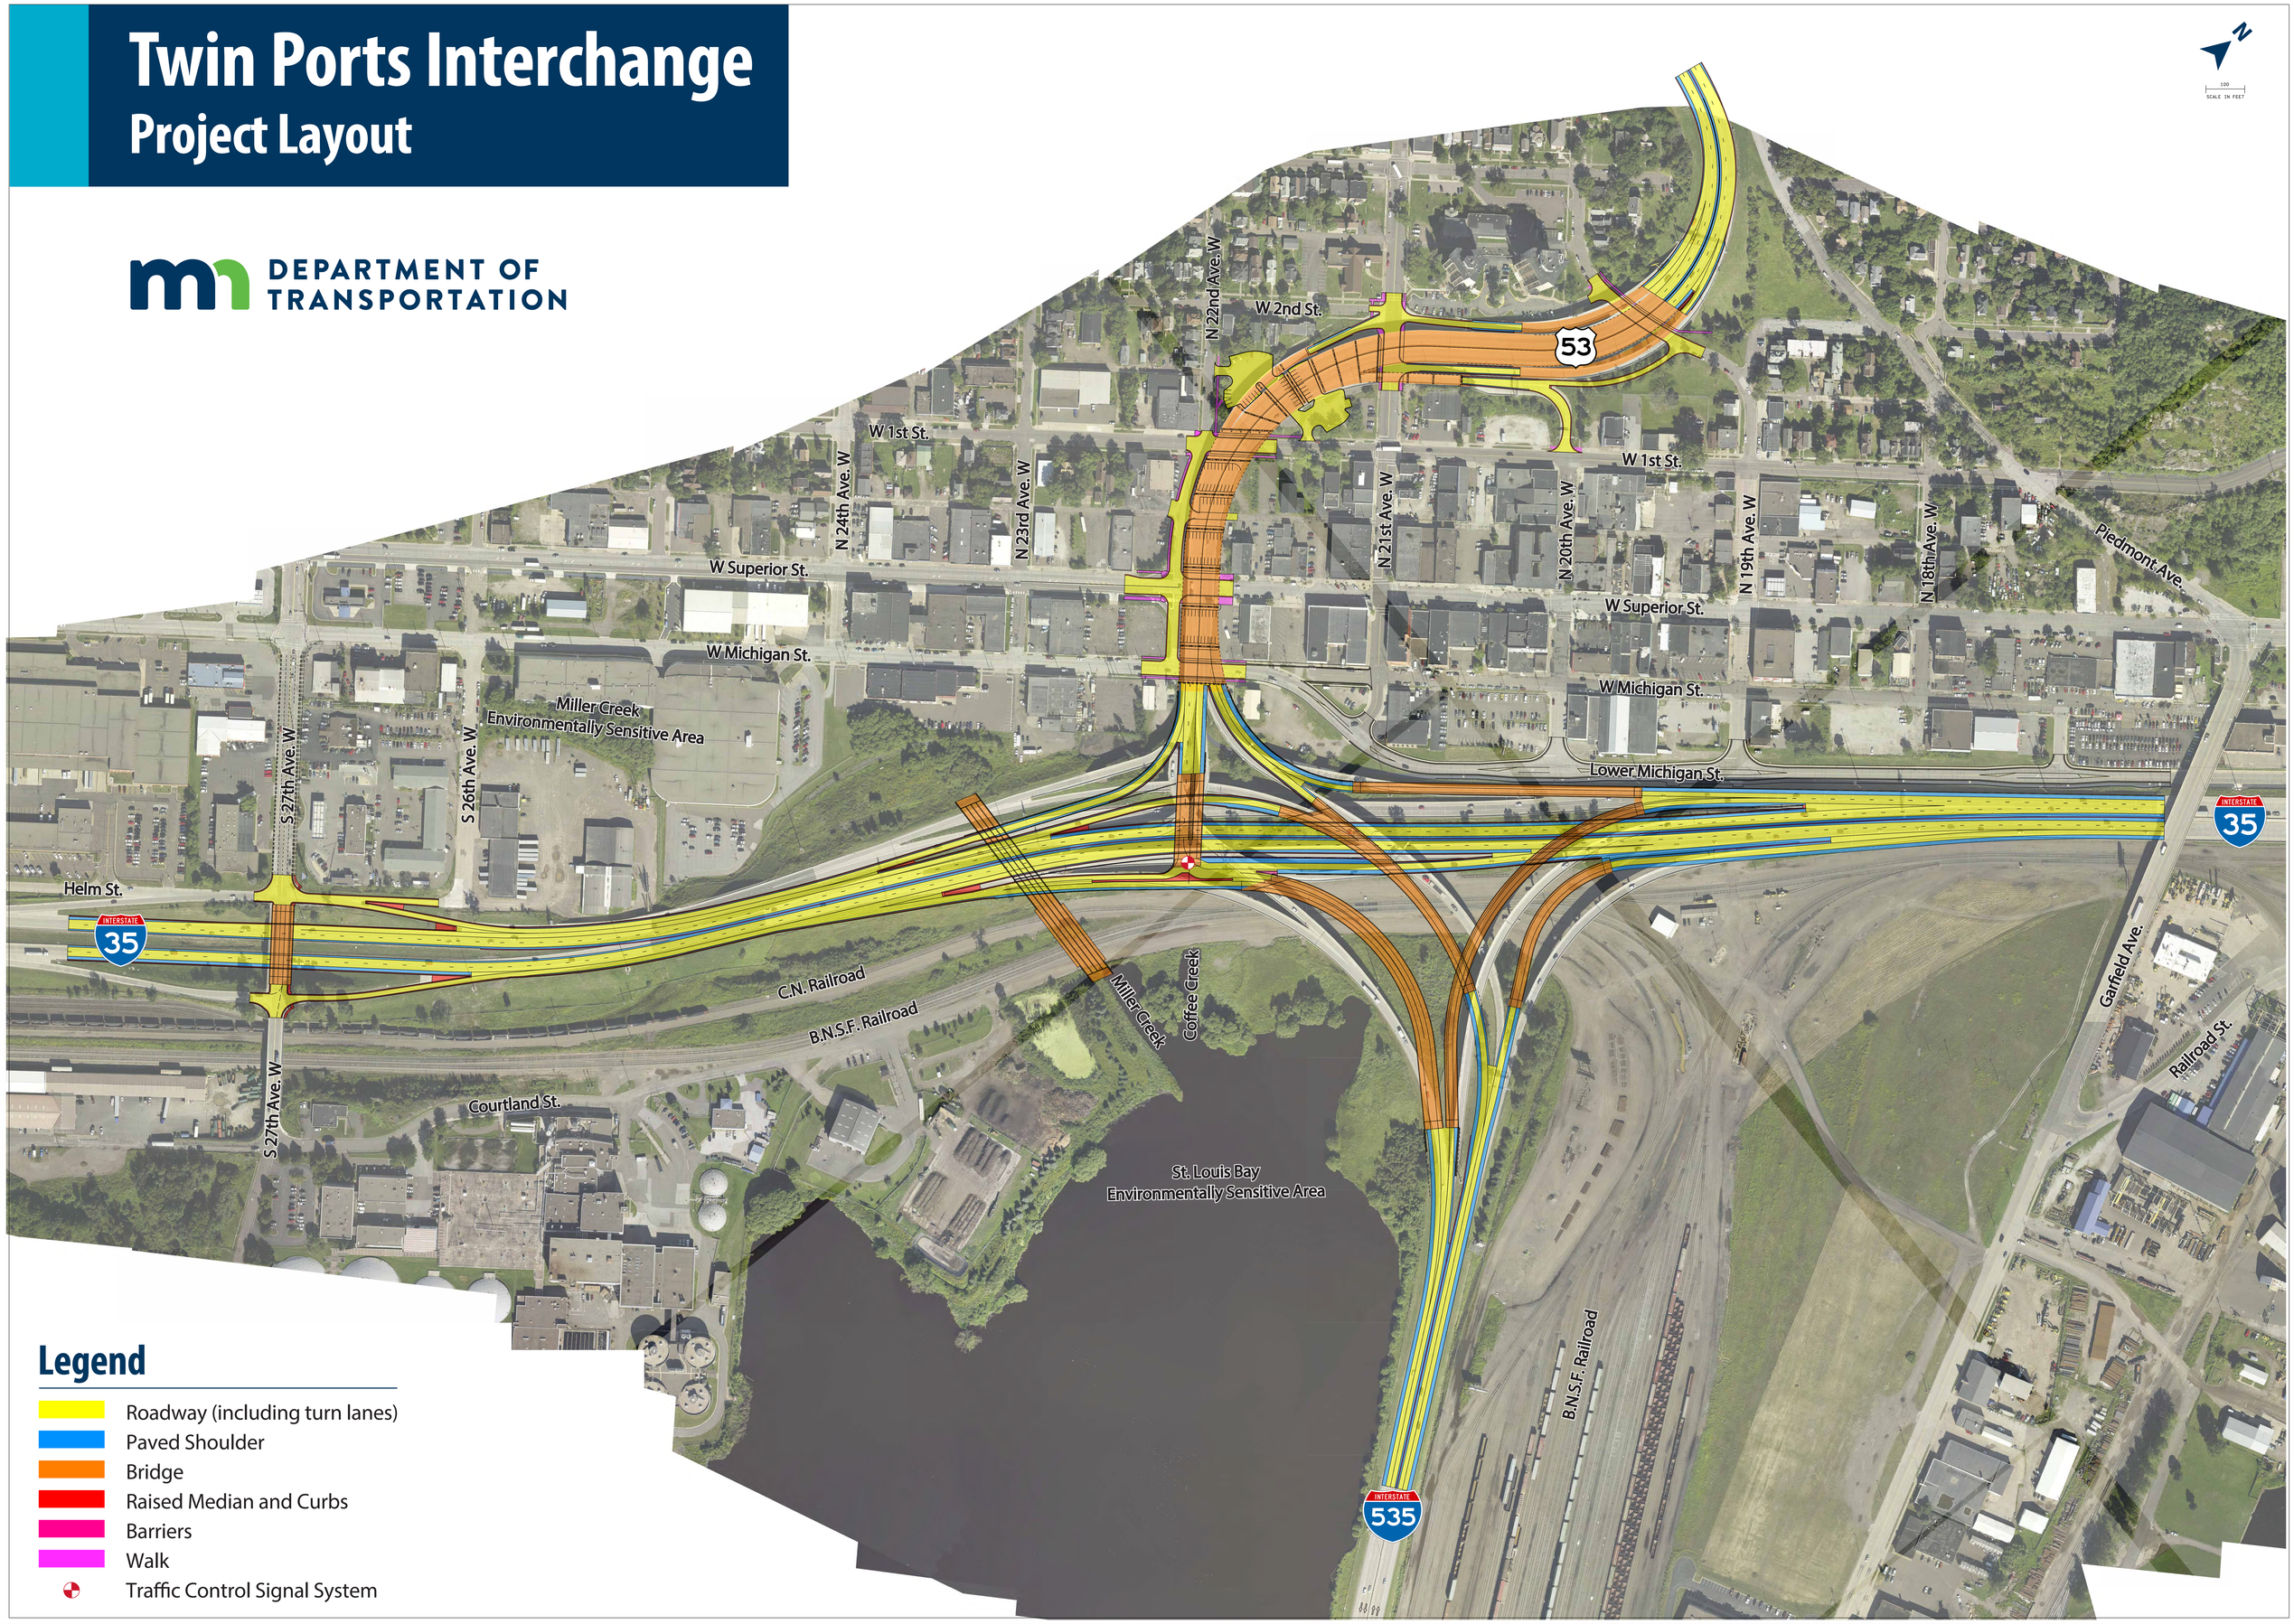

Legend

- Roadway (including turn lanes)
- Paved Shoulder
- Bridge
- Raised Median and Curbs
- Barriers
- Walk
- Traffic Control Signal System

TH 535 / Garfield Avenue

Project Layout

DEPARTMENT OF TRANSPORTATION

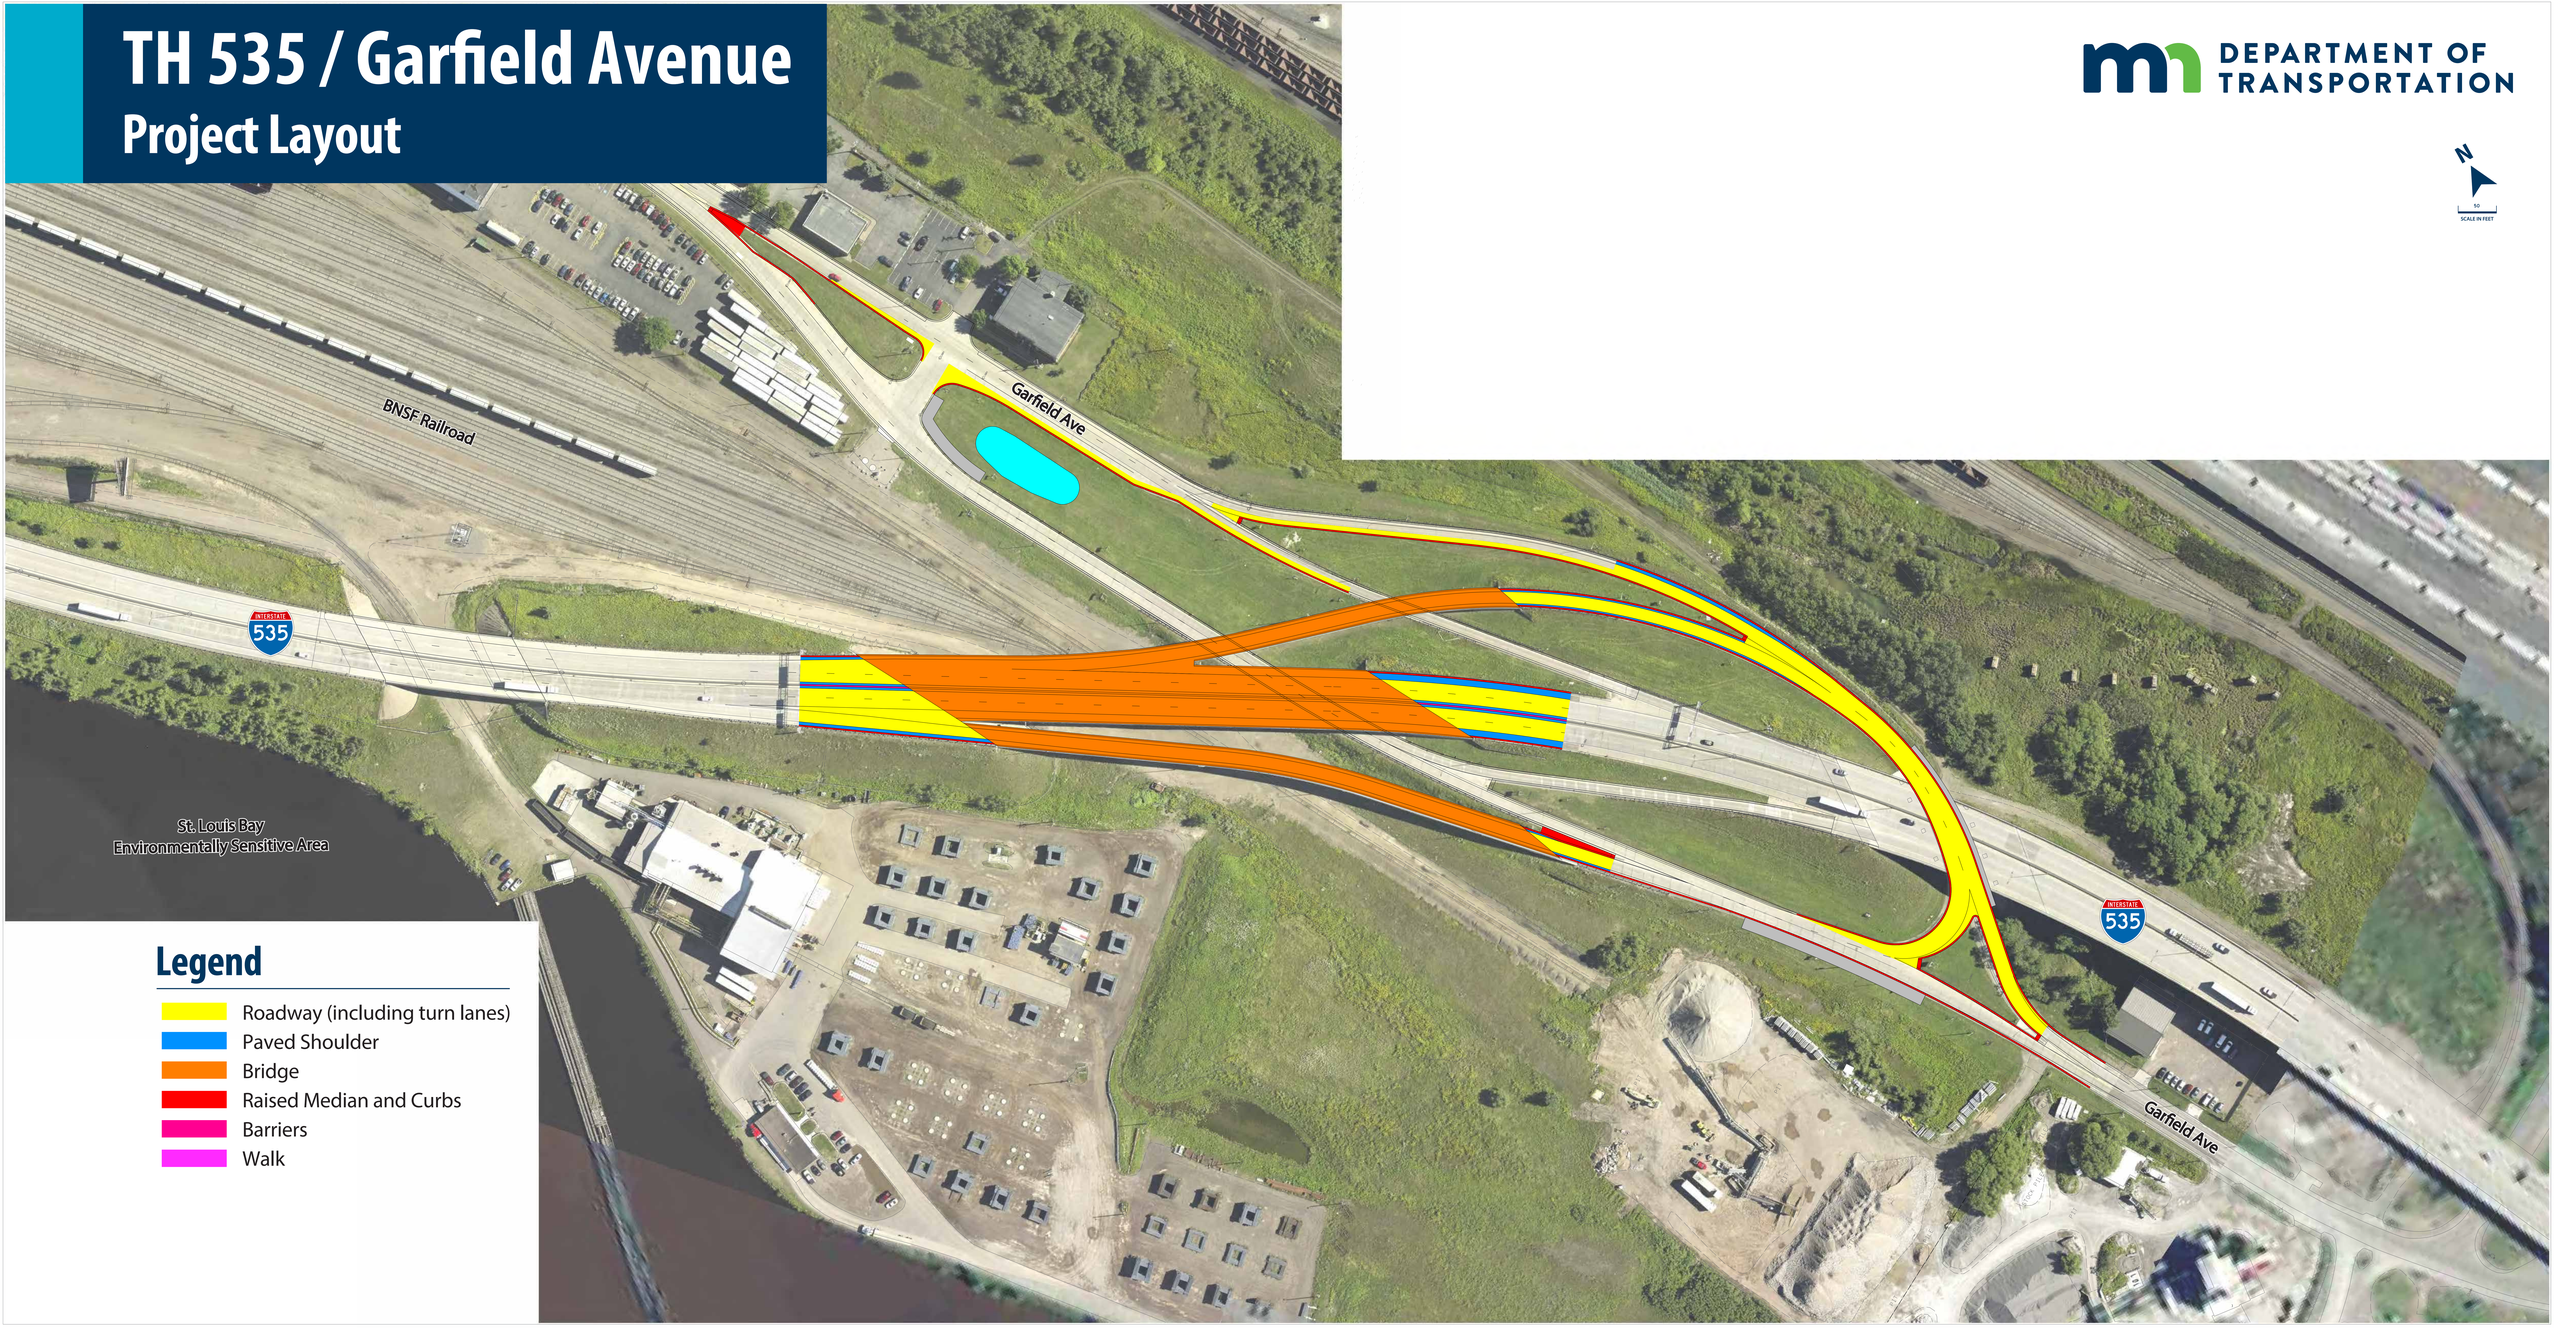

Legend

- Roadway (including turn lanes)
- Paved Shoulder
- Bridge
- Raised Median and Curbs
- Barriers
- Walk