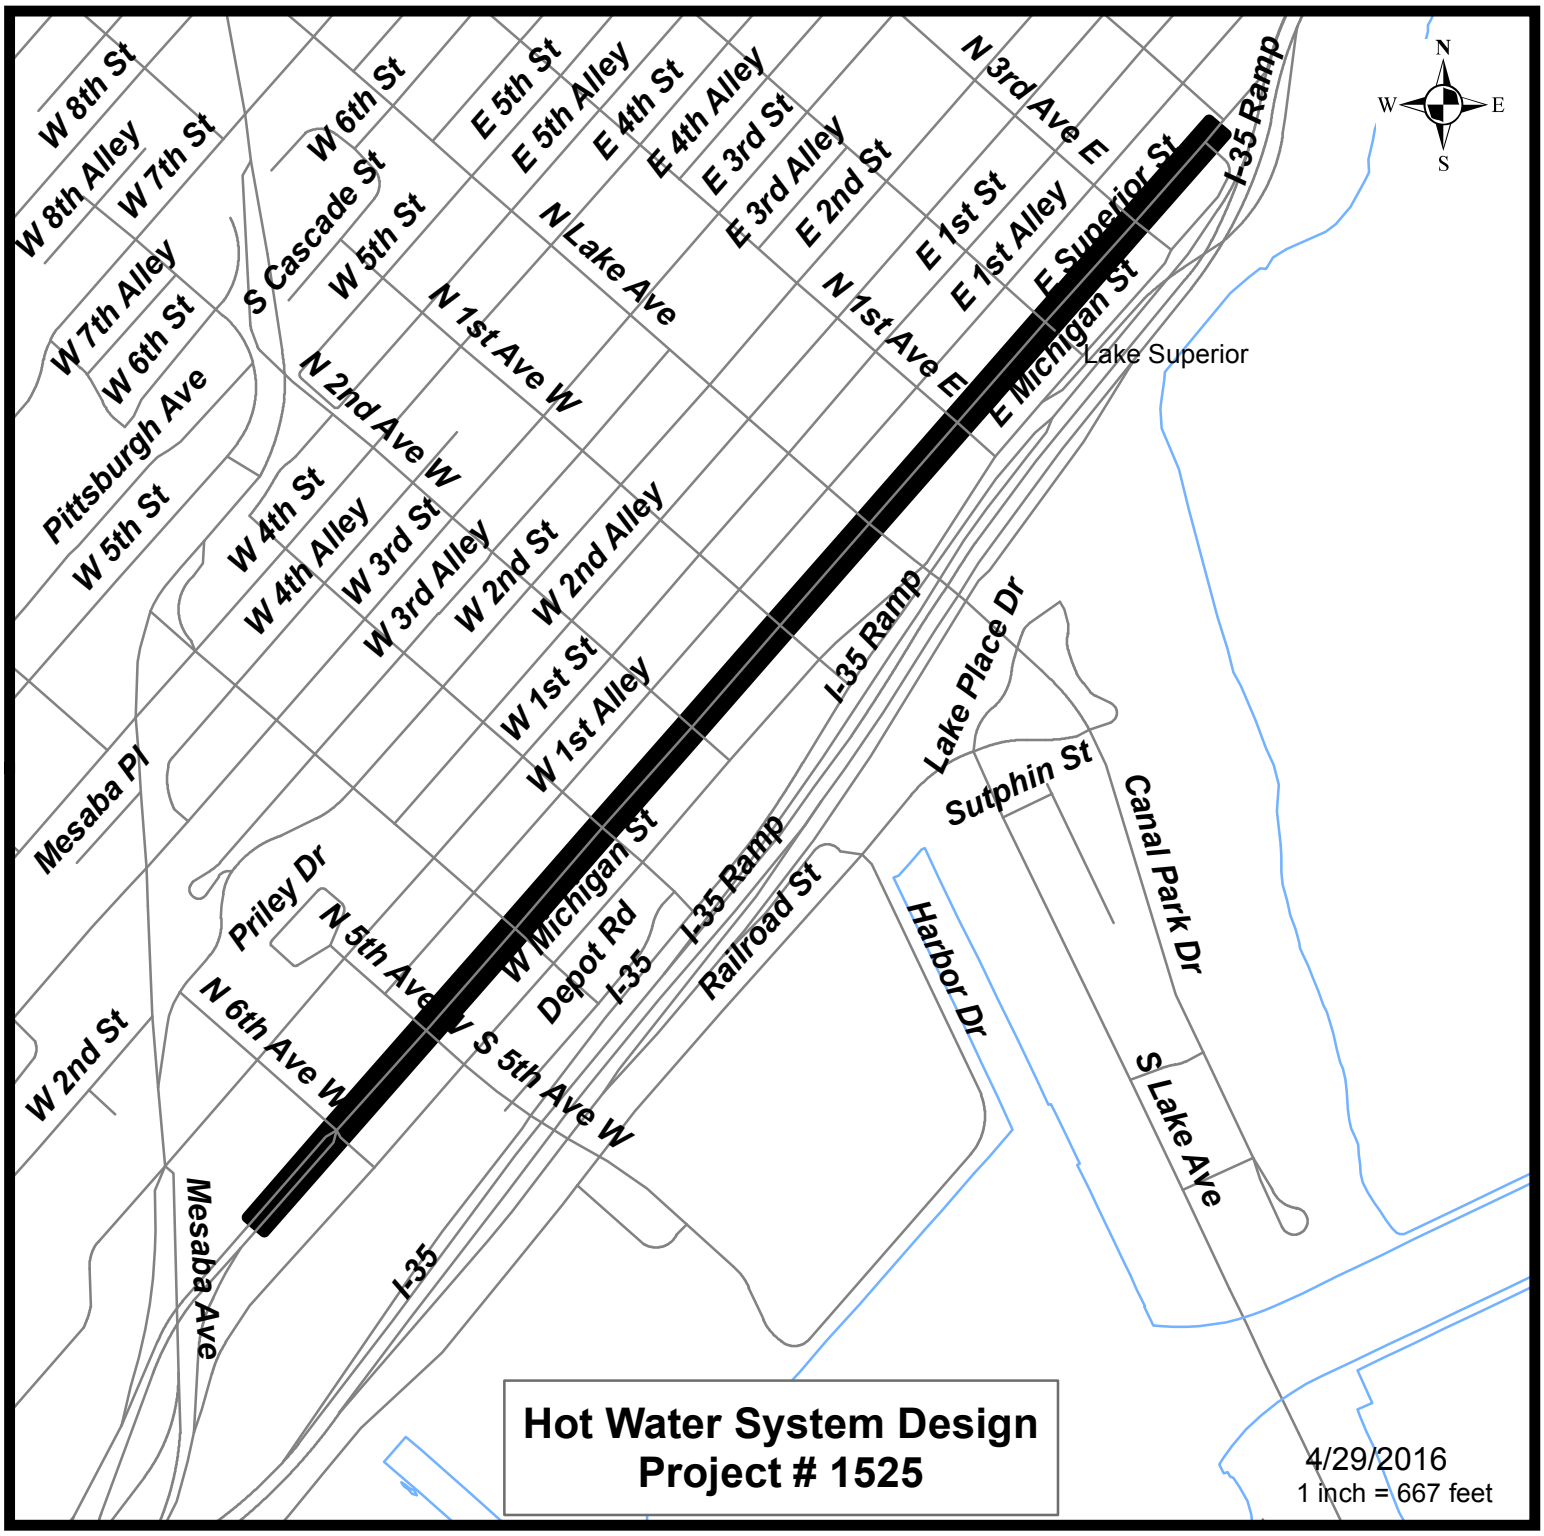
N
W
E
S
W 8th St
W 8th Alley
W 7th St
W 7th Alley
W 6th St
W 6th St
S Cascade St
W 5th St
E 5th St
E 5th Alley
E 4th St
E 4th Alley
E 3rd St
E 3rd Alley
E 2nd St
N 3rd Ave E
E 1st St
E 1st Alley
E Superior St
I-35 Ramp
N Lake Ave
N 1st Ave E
E Michigan St
Lake Superior
N 1st Ave W
N 2nd Ave W
Pittsburgh Ave
W 5th St
W 4th St
W 4th Alley
W 3rd St
W 3rd Alley
W 2nd St
W 2nd Alley
W 1st St
W 1st Alley
I-35 Ramp
Lake Place Dr
Sutphin St
Canal Park Dr
Mesaba Pl
Priley Dr
N 5th Ave W
W Michigan St
Depot Rd
I-35
I-35 Ramp
Railroad St
Harbor Dr
S Lake Ave
W 2nd St
N 6th Ave W
S 5th Ave W
Mesaba Ave
I-35
Hot Water System Design
Project # 1525
4/29/2016
1 inch = 667 feet