CONSTRUCTION PLANS FOR:

WOODLAND AVENUE STORM SEWER LINING
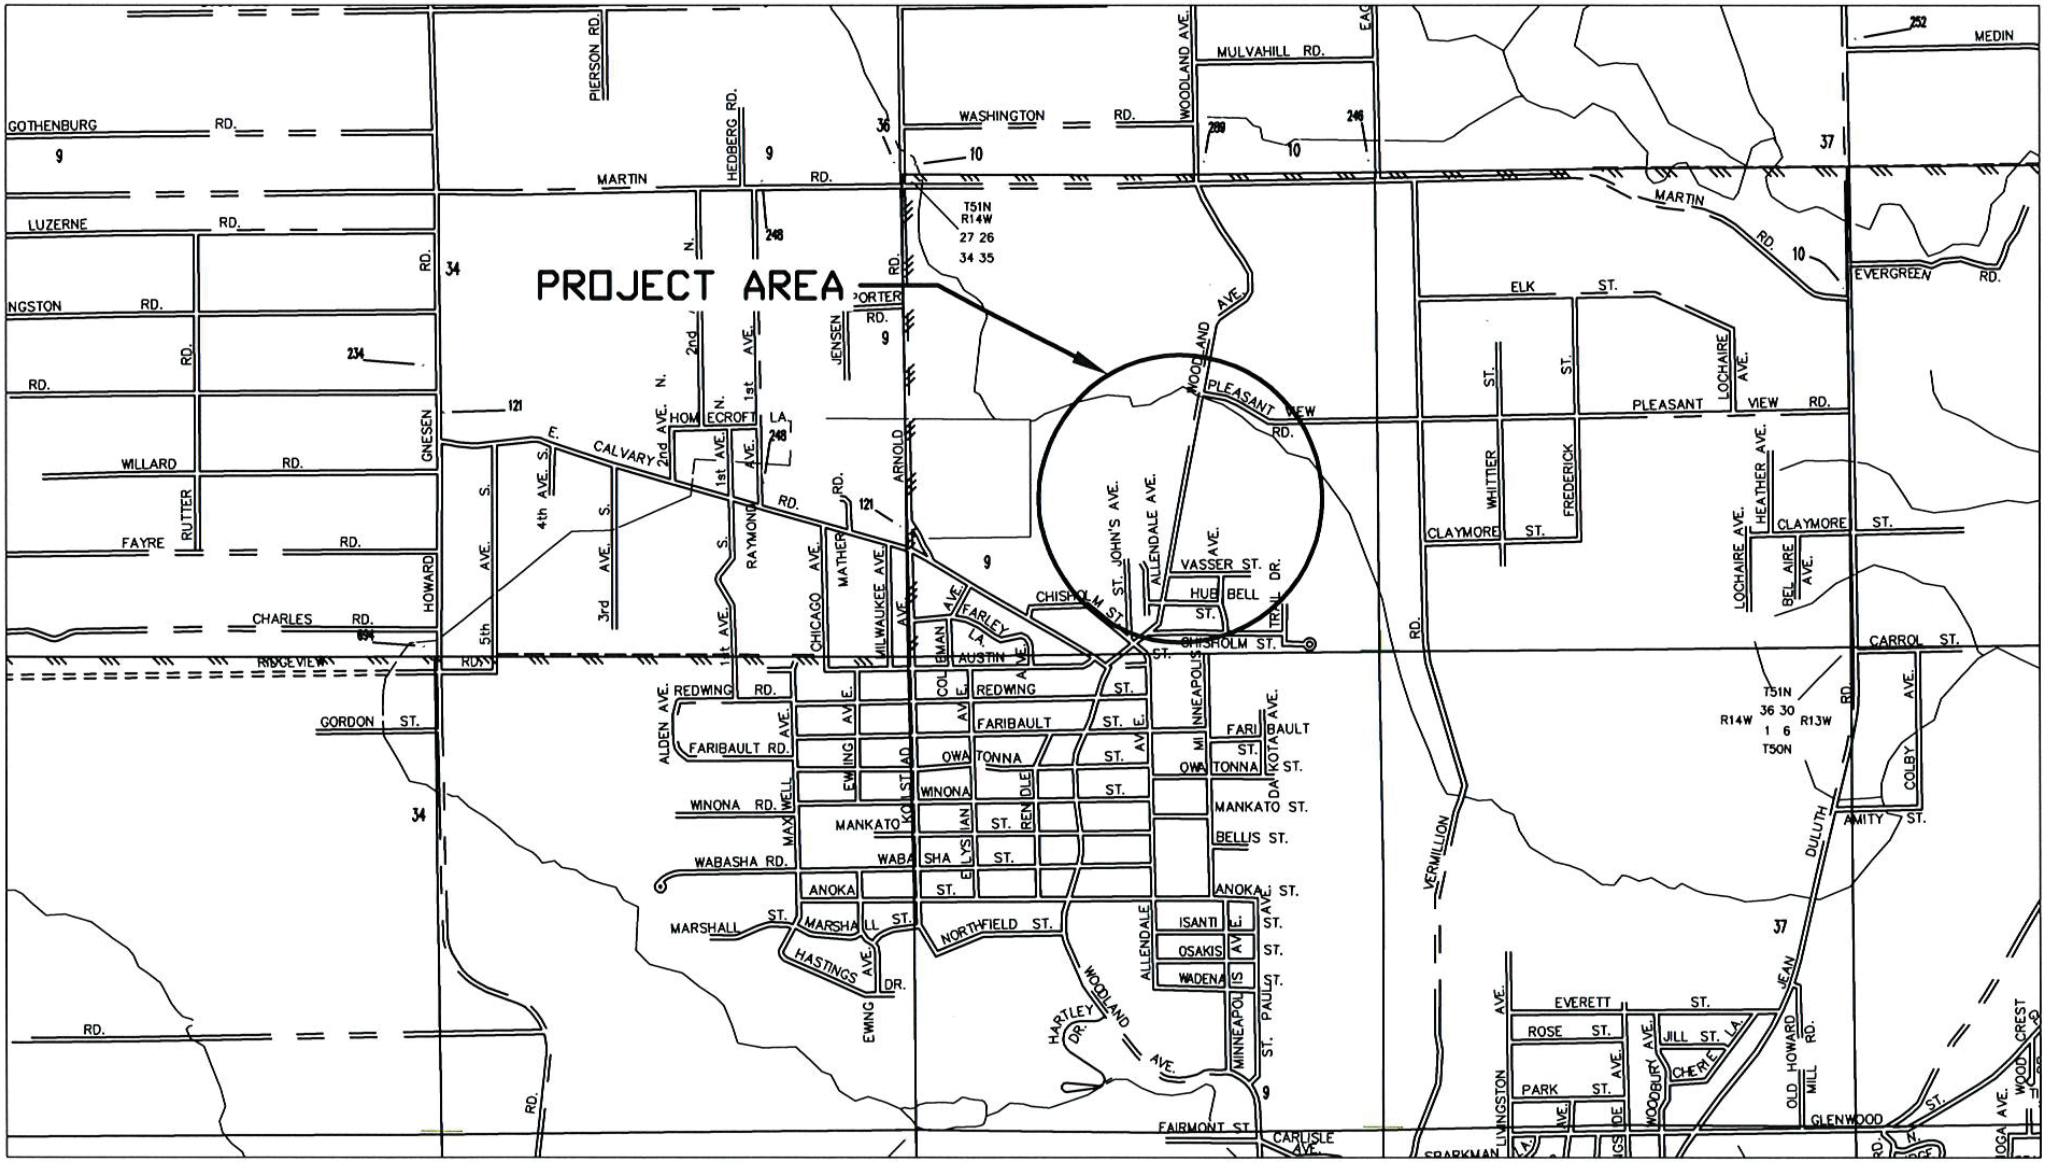
CITY PROJECT NO. **1477**