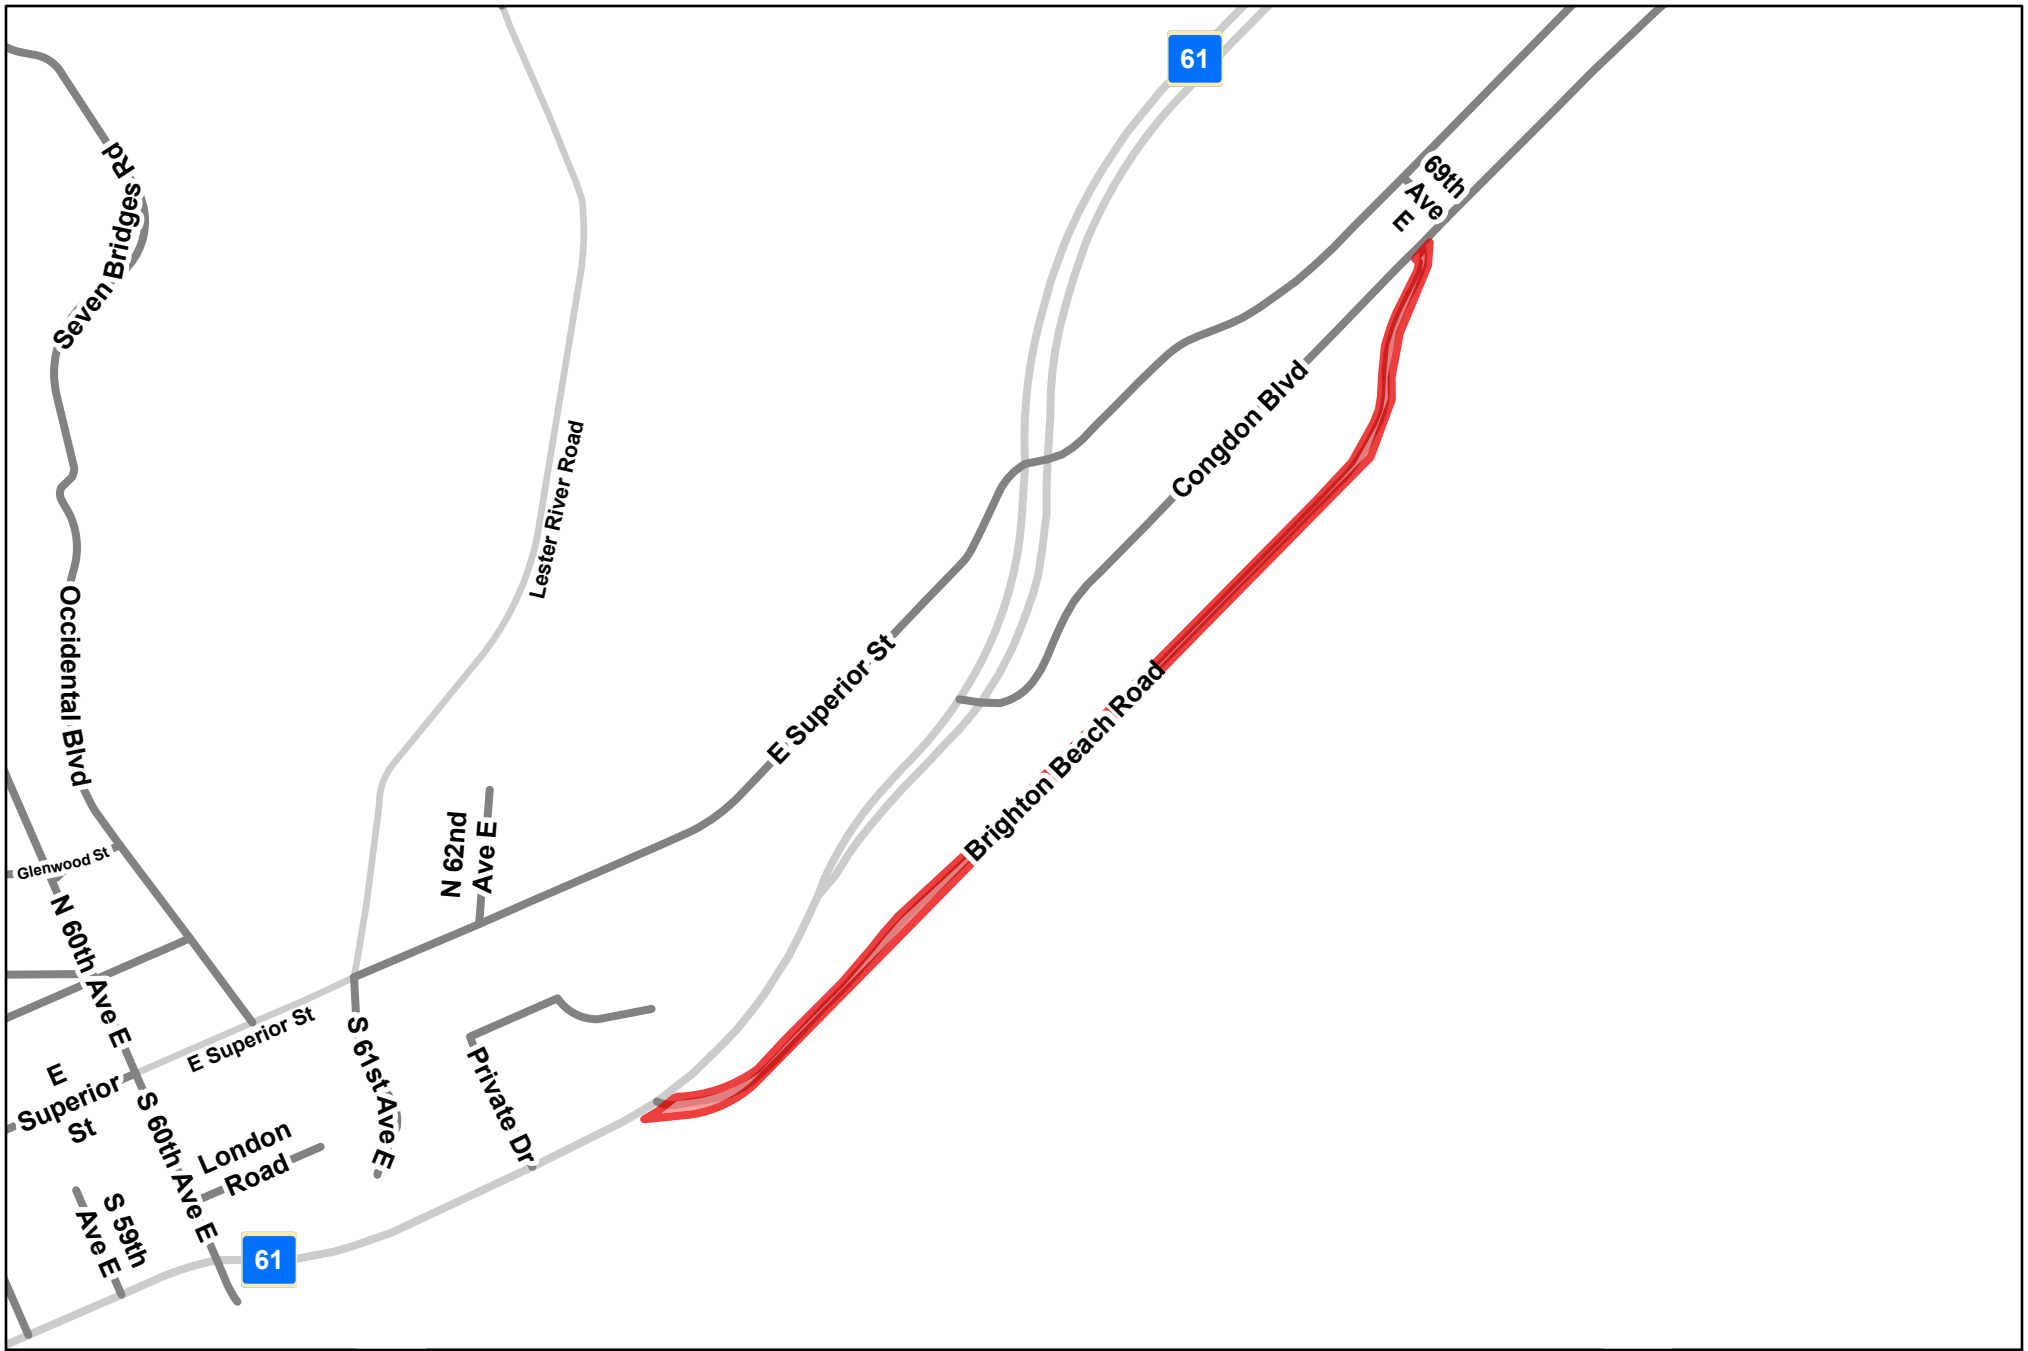

0 350 700 Feet

Date Created: 7/6/2022

Brighton Beach Rd Reconstruction

Project #1940

N