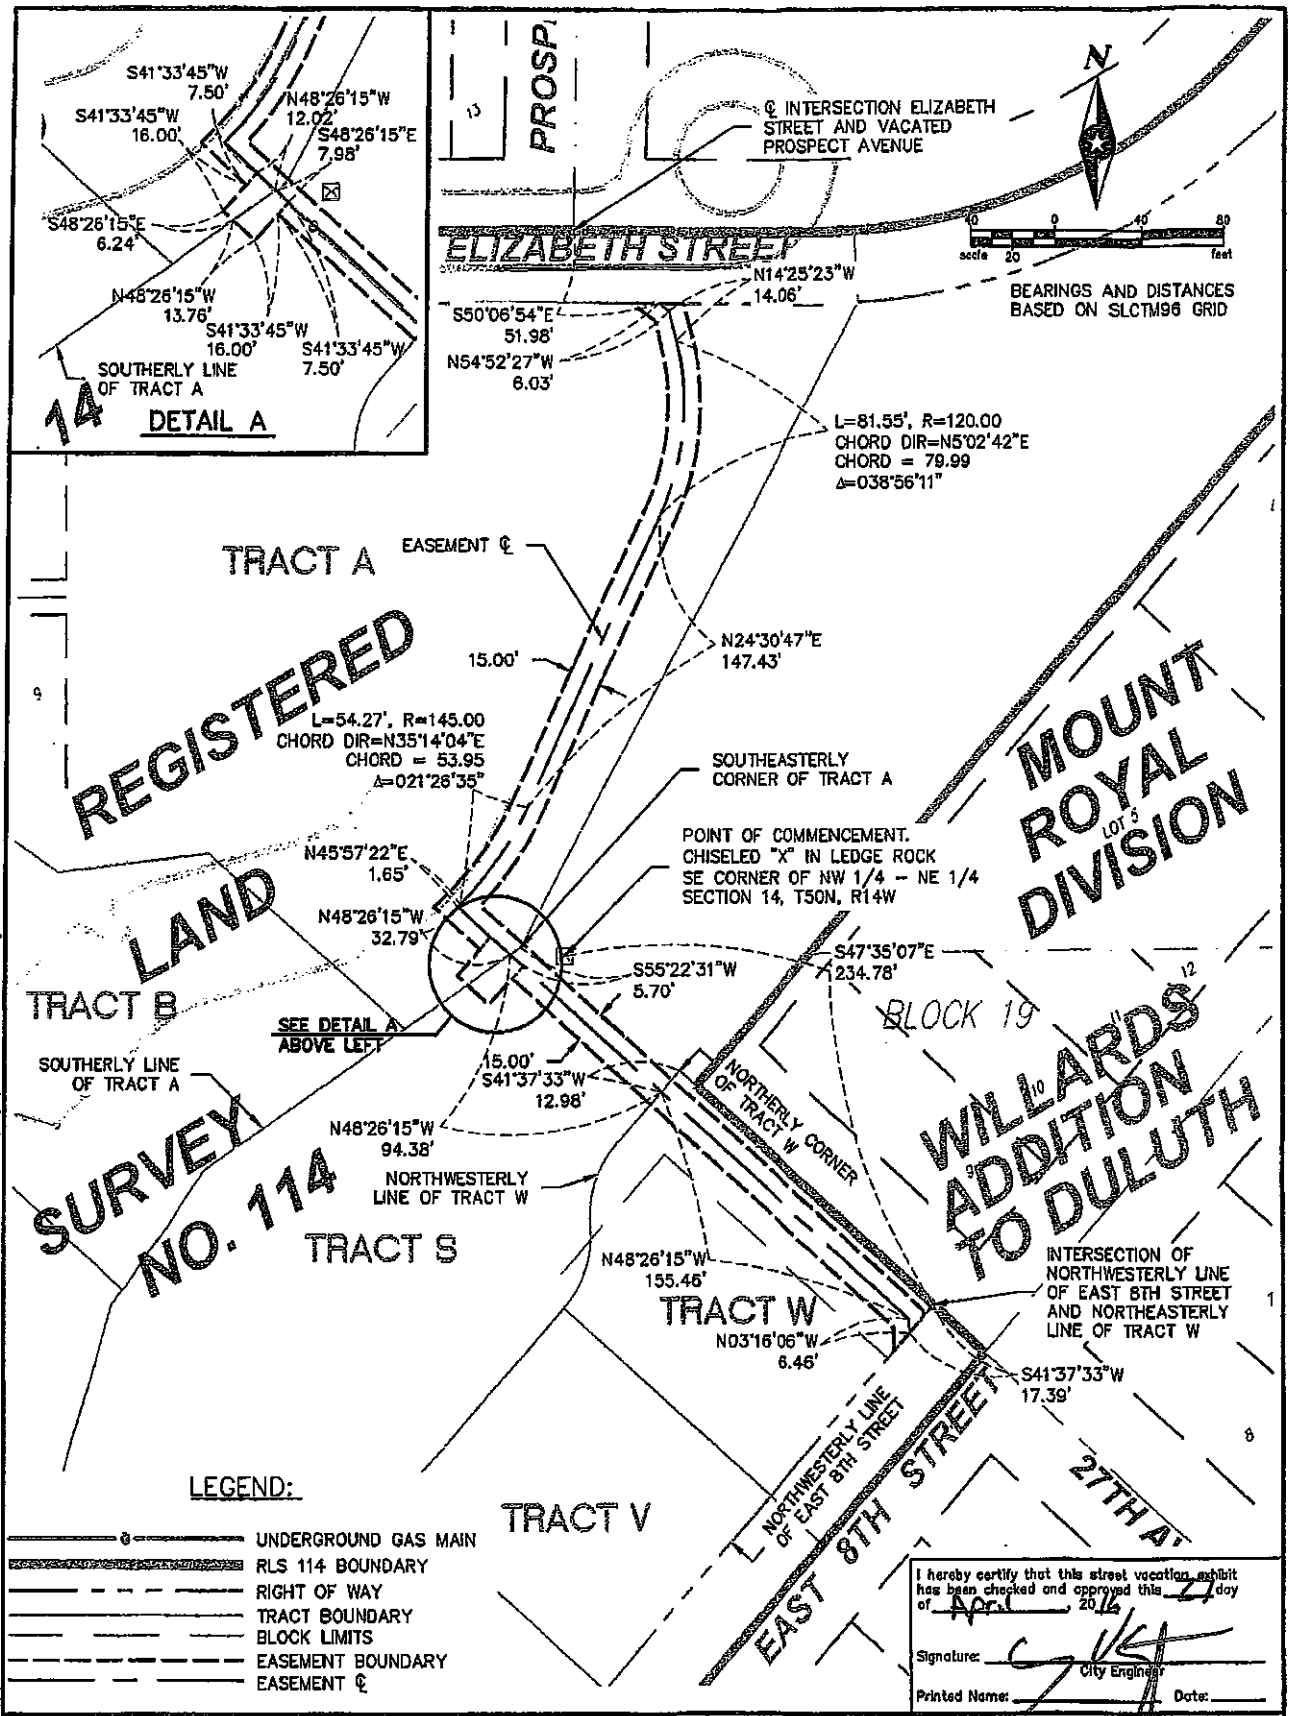

I hereby certify that this street vacation exhibit has been checked and approved this 27 day of April, 2016

Signature: City Engineer

Printed Name: Date:

S:\AE\B\BLUST\120765\0-survey\Cad\Drawings\BL120765 Easement - City of Duluth - Gas Main.dwg 3/9/2016 10:20 AM bennry

SEH

PHONE: 218.279.3000
418 W SUPERIOR ST STE 200
DULUTH, MN 55802-1512
www.sehinc.com

I HEREBY CERTIFY THAT THIS PLAN WAS PREPARED BY ME OR UNDER MY DIRECT SUPERVISION AND THAT I AM A DULY LICENSED LAND SURVEYOR UNDER THE LAWS OF THE STATE OF MINNESOTA.

Chris A. Larsen, P.L.S.

Date: 2/22/16 Lic. No. 45848

UTILITY EASEMENT

FILE NO. BLUST 120765

DATE: 2/22/16

EXHIBIT A